GUEST ROOM MATRIX			
ROOM TYPES	LEVEL 2	LEVEL 3	TOTAL
KING	2	2	4
KING SUITE	2	2	4
ACCESSIBLE KING	1	1	2
DOUBLE QUEEN	14	14	28
ACCESSIBLE DOUBLE QUEEN	1	1	2
TOTAL # OF KEYS	20	20	40
TOTAL # DOUBLE QUEENS			30
TOTAL # KING			10

SECOND LEVEL PLAN

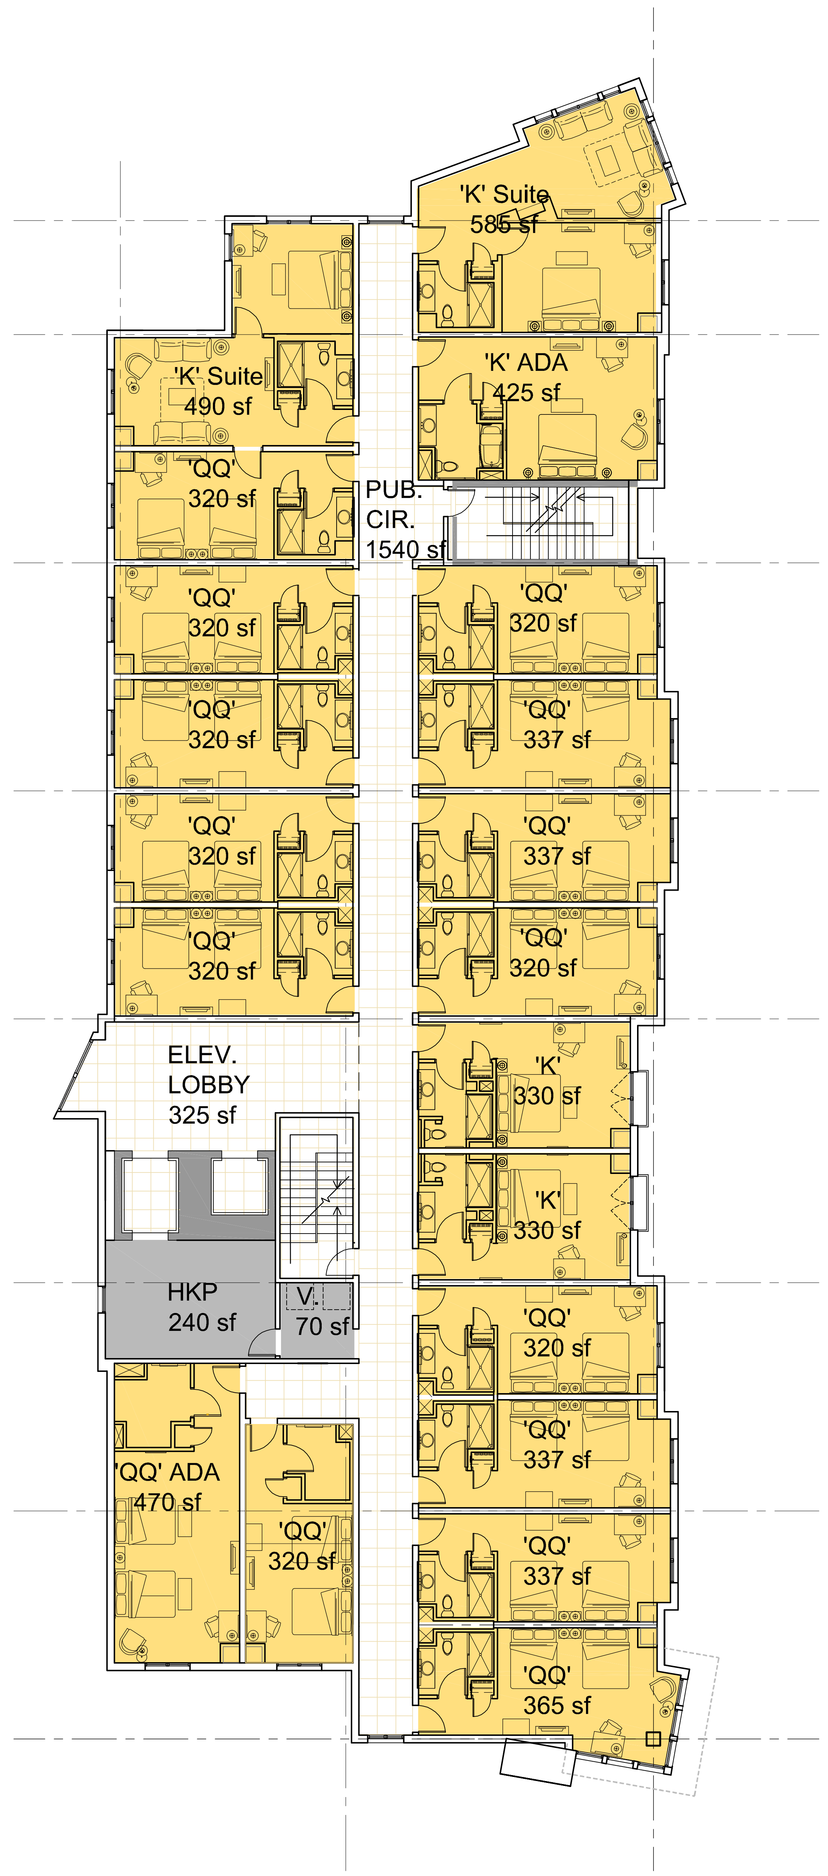

THIRD LEVEL PLAN

KEY:

- Inn
- Meeting Rooms
- Bookstore
- Restaurant
- Back of House (BOH)
- Circulation

GUESTROOM LEVEL PLANS

SCALE- 1:1/8"

January 19, 2012

A1.2

© 2012 Cope Linder Architects

Swarthmore College
Swarthmore, Pennsylvania

TOWN CENTER WEST

Swarthmore, PA

Cope Linder Architects
30 South Fifteenth Street
Philadelphia, Pennsylvania 19102
www.Cope-Linder.com